MEN WOMEN AT WORK

SWR Run Festival

TRAFFIC SERVICES

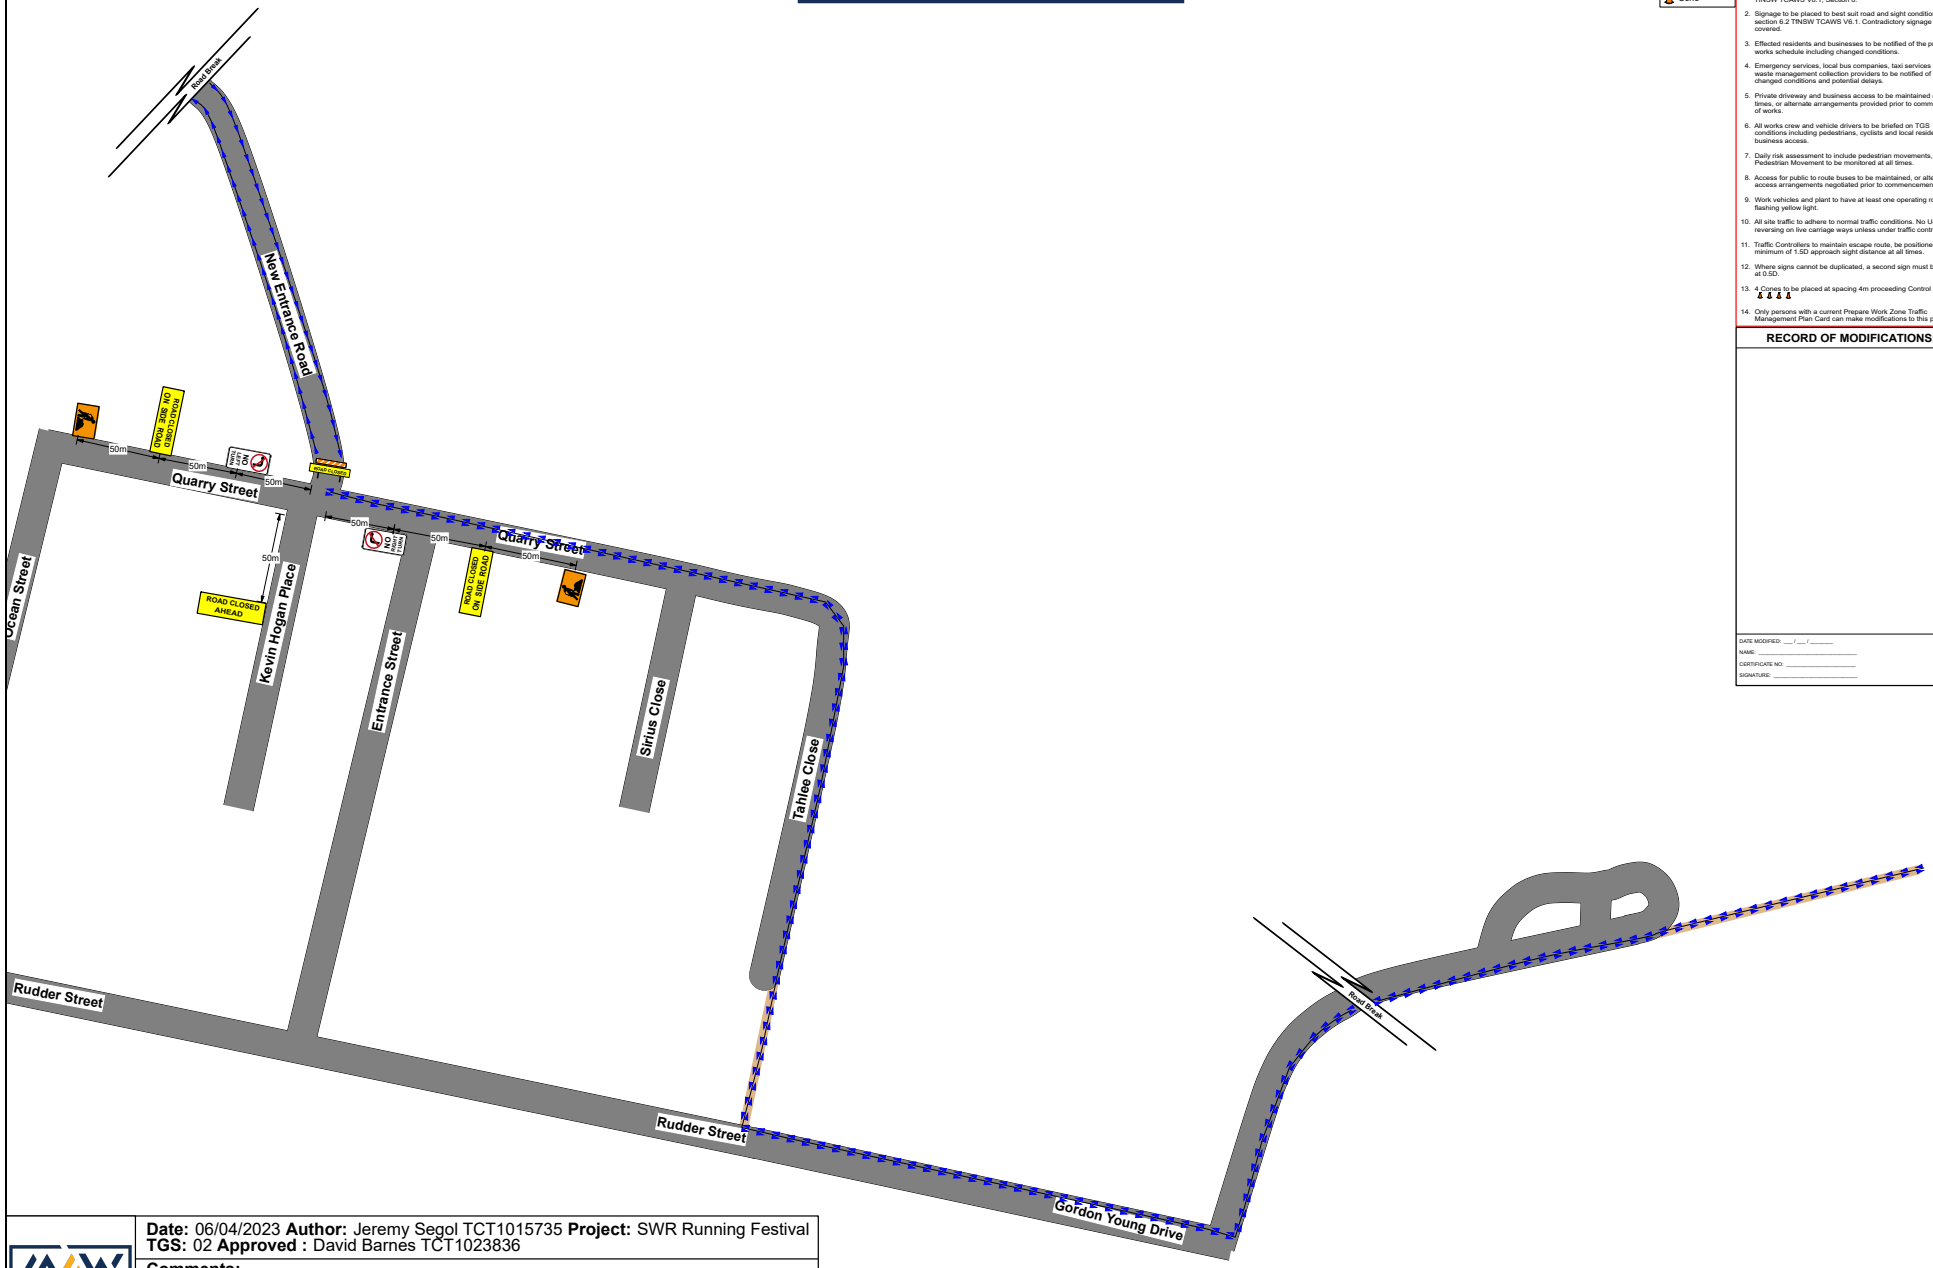

Legend

- Athlete Route
- Cone

N

NOTES
NOT TO SCALE

1. Signage to be Class 400/400T reflective A/S 1742.3 refer TfNSW TCAWS V6.1. Section 6.
2. Signage to be placed to best suit road and sight conditions per section 6.2 TfNSW TCAWS V6.1. Contradictory signage to be covered.
3. Effected residents and businesses to be notified of the proposed works schedule including changed conditions.
4. Emergency services, local bus companies, taxi services and waste management collection providers to be notified of proposed changed conditions and potential delays.
5. Private driveway and business access to be maintained at all times, or alternate arrangements provided prior to commencement of works.
6. All works crew and vehicle drivers to be briefed on TGS conditions including pedestrians, cyclists and local resident and business access.
7. Daily risk assessment to include pedestrian movements, and Pedestrian Movement to be monitored at all times.
8. Access for public to route buses to be maintained, or alternative access arrangements negotiated prior to commencement of works.
9. Work vehicles and plant to have at least one operating rotating or flashing yellow light.
10. All site traffic to adhere to normal traffic conditions. No U-Turn or reversing on live carriage ways unless under traffic control.
11. Traffic Controllers to maintain escape route, be positioned with a minimum of 1.5D approach sight distance at all times.
12. Where signs cannot be duplicated, a second sign must be repeated at 0.5D.
13. 4 Cones to be placed at spacing 4m proceeding Control Positions
14. Only persons with a current Prepare Work Zone Traffic Management Plan Card can make modifications to this plan.

RECORD OF MODIFICATIONS:

DATE MODIFIED: ___ / ___ / _____
NAME: _____
CERTIFICATE NO: _____
SIGNATURE: _____

MEN WOMEN AT WORK

Date: 06/04/2023 **Author:** Jeremy Segol TCT1015735 **Project:** SWR Running Festival
TGS: 02 **Approved :** David Barnes TCT1023836

Comments:
TGS for New Entrance Road and Quarry Street